

Phase name	Qty
Phase 1	1

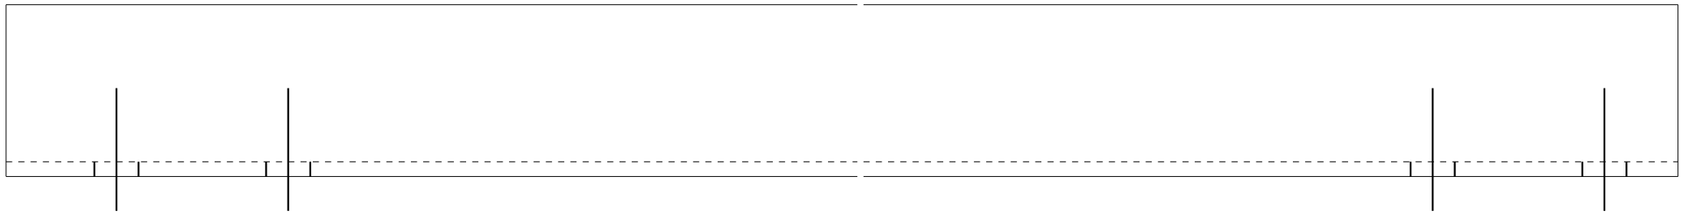

Bottom View

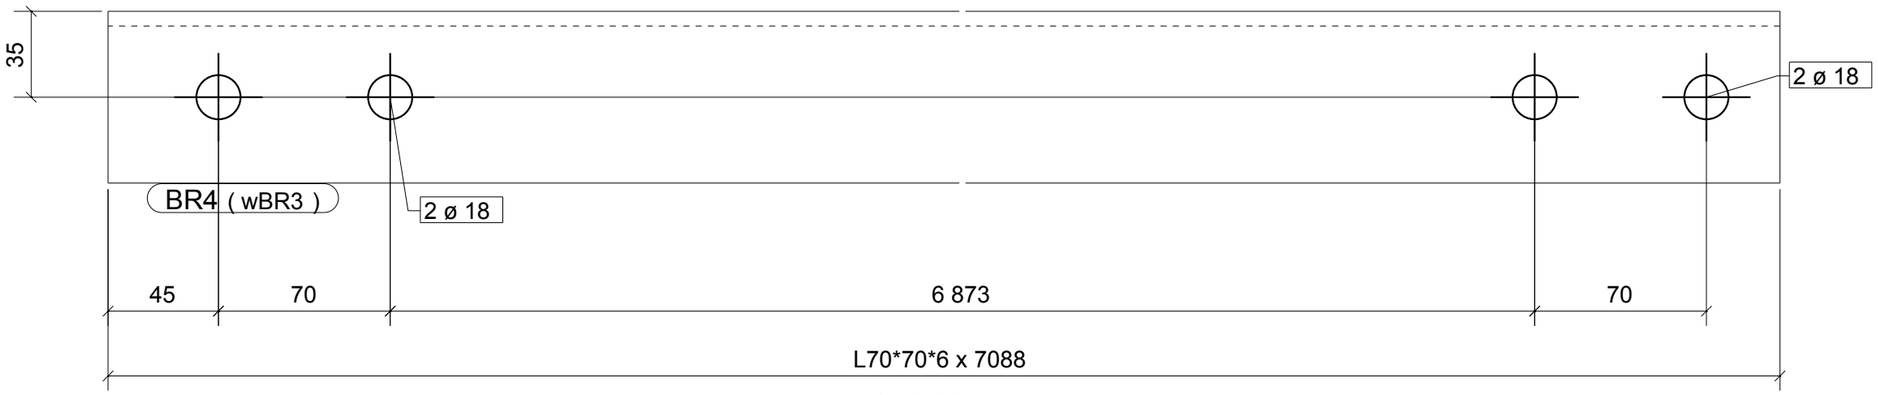

Back View

General Notes:

All steelwork to comply with SANS 2001:CS1 & SANS 1921-3
All profile notches to have 11mm radius unless noted otherwise

The part shown is required for the following assemblies:-

1 required for 1 'Bracing' assembly marked BR4

Material list for 1 part named 'Bracing'

Mark	Profile	Grade	Length	Paint Area	Mass
wBR3	L70*70*6	S355JR	7088	2.0	45.2
		Total for 1 part	7088	2.0	45.2

FABRICATION QUALITY CONTROL

Name:	Clock NO: .....
Start Date:	End Date: .....
SUP CHK:	INSP CHK: .....
Release for Welding by:	
	Date: .....

Rev	Mark	Revision Description	Date

STRUCTURAL DETAILING

Cel : 082 806 7600

Fax: 086 579 3950

hldetailing@gmail.com

MX Steel

EMMA PRIMARY SCHOOL
STRUCTURAL ROOF SHELTER

Angle

Checked by: JHL	Drawn JHL
	Scale 1:2.5
Approved by:	Issued 14.07.2015
	Revised
	Project Number BBD00735
Drawing W [wBR.3]	A3
	Rev 0

©Copyright. All rights reserved.
HL Structural Detailing CC.